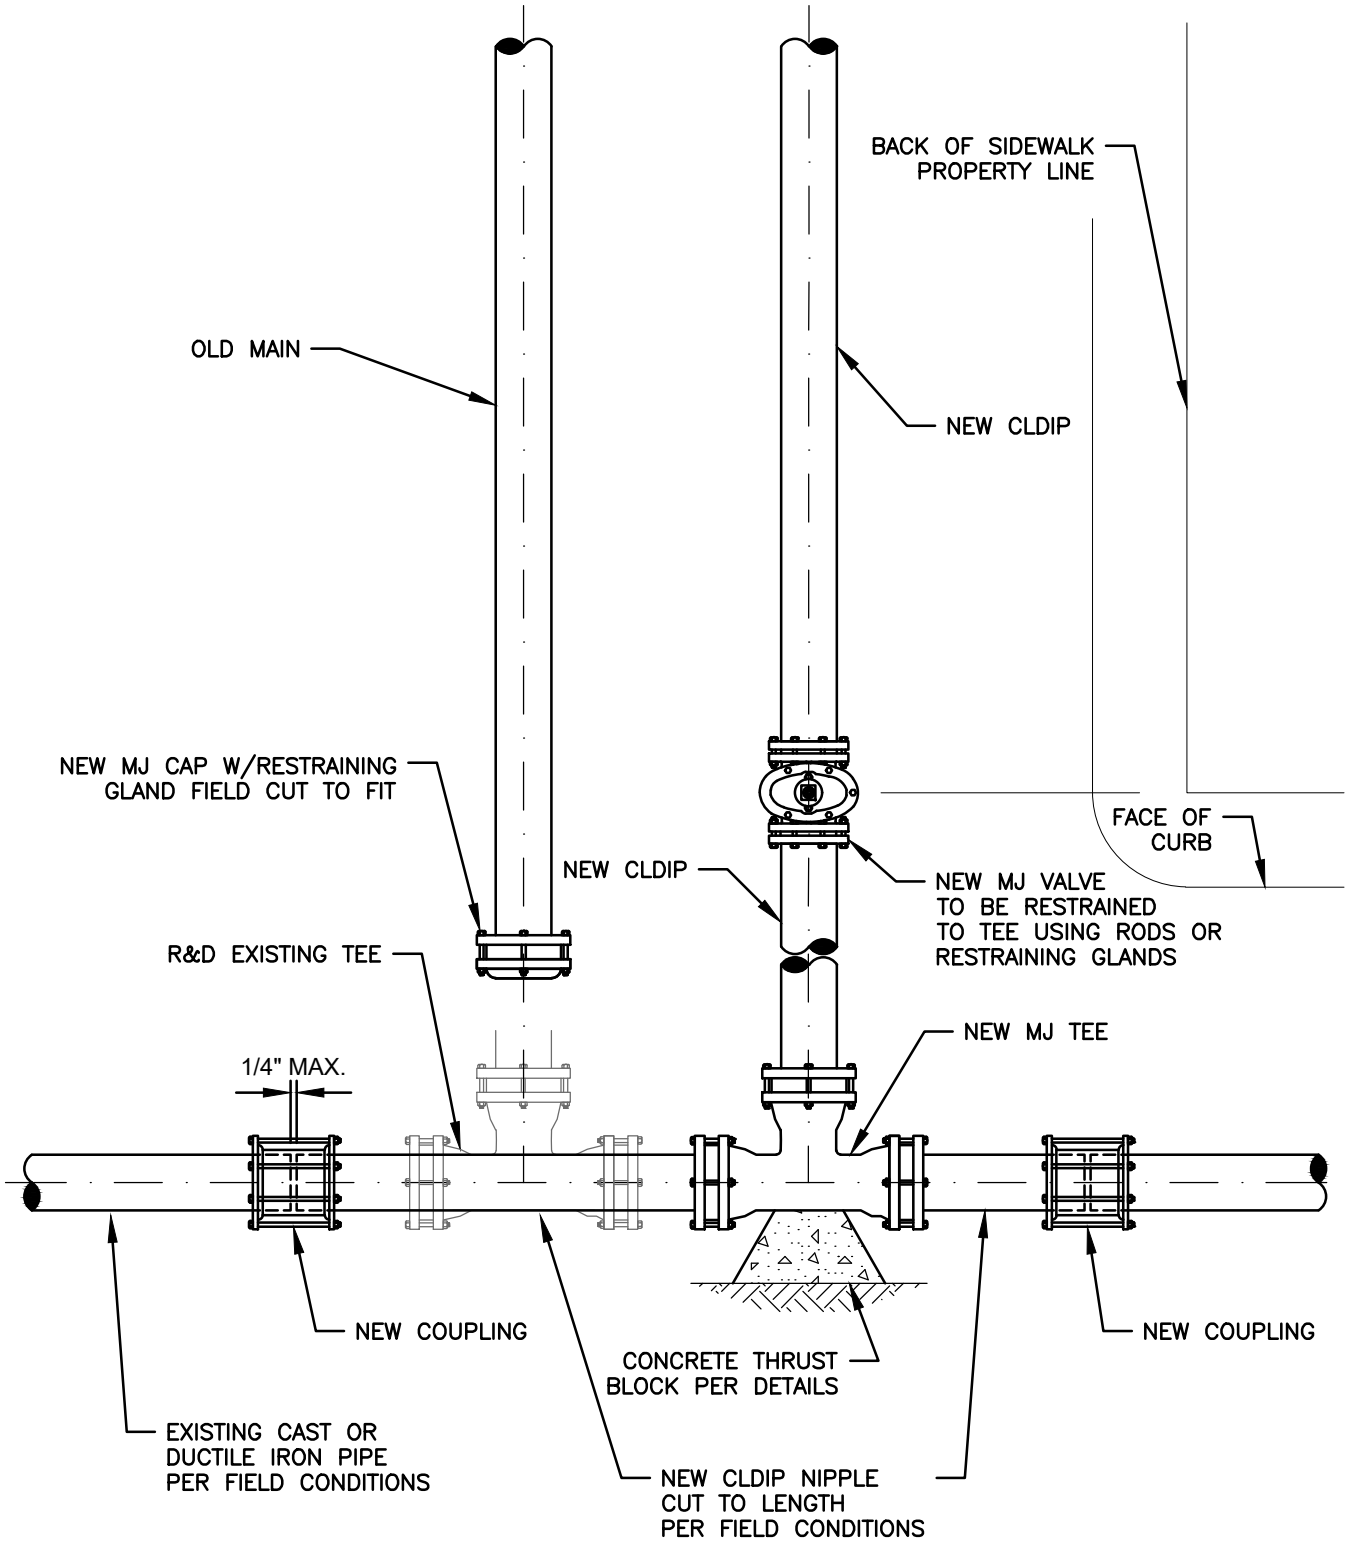

TOWN OF NORTH ATTLEBOROUGH, MASSACHUSETTS
DEPARTMENT OF PUBLIC WORKS

Date Last Updated:
03/02/2023

WATER MAIN CONNECTION (CUT-IN-TEE) DETAIL

N.T.S.

Detail Number:
W-2.1